UNIVERSITY OF TEXAS ARLINGTON

KALPANA CHAWLA HALL
EVACUATION DIAGRAM
SUITE 166
SCALE: N.T.S.
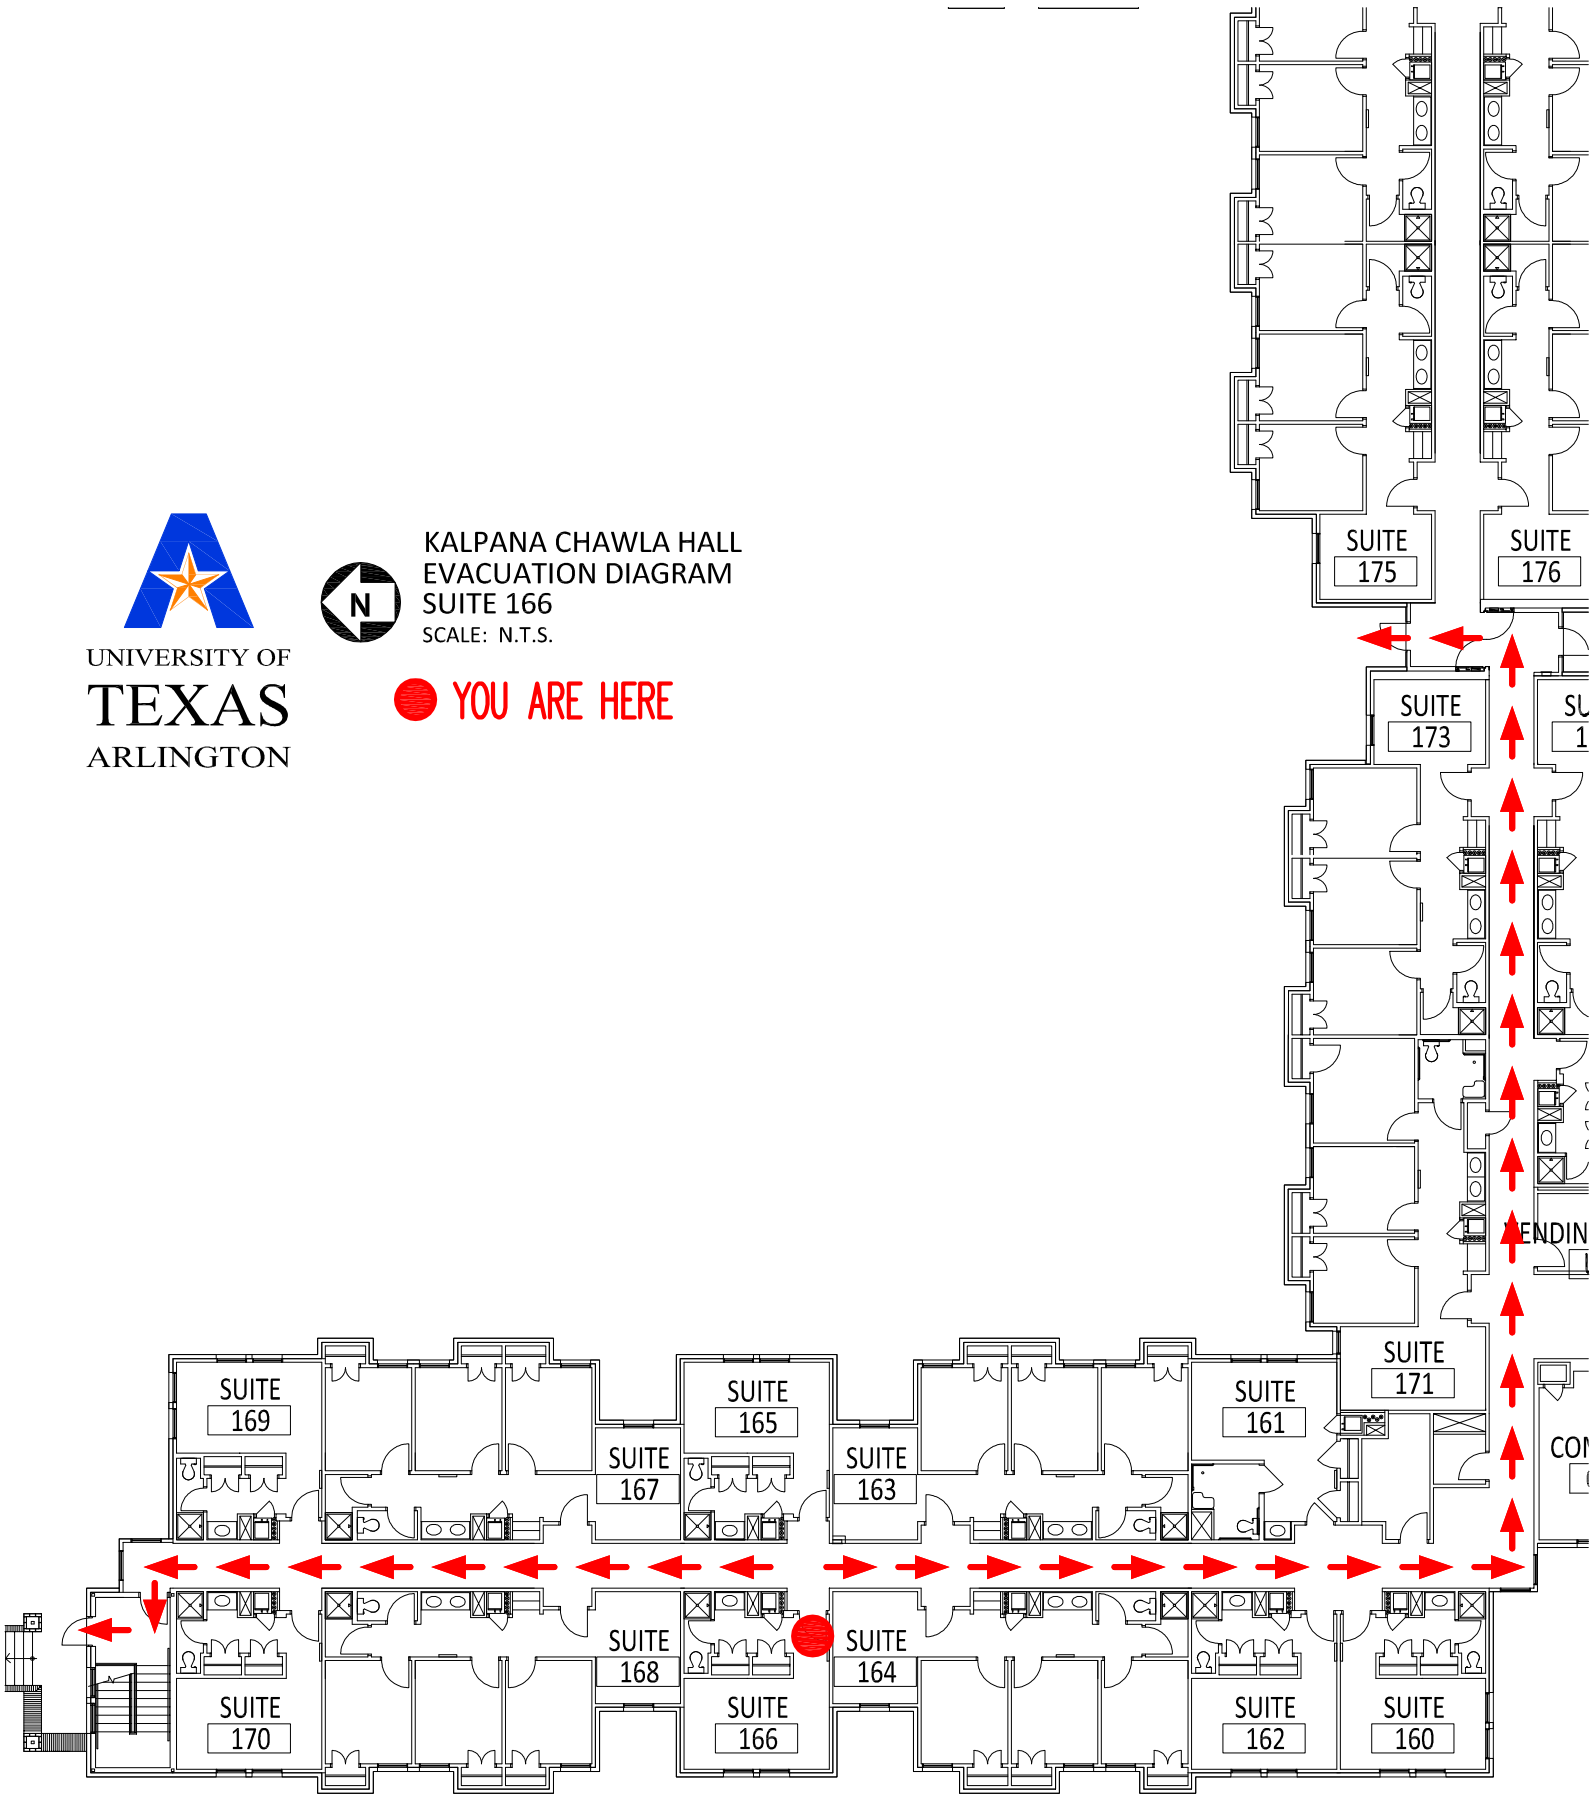
YOU ARE HERE