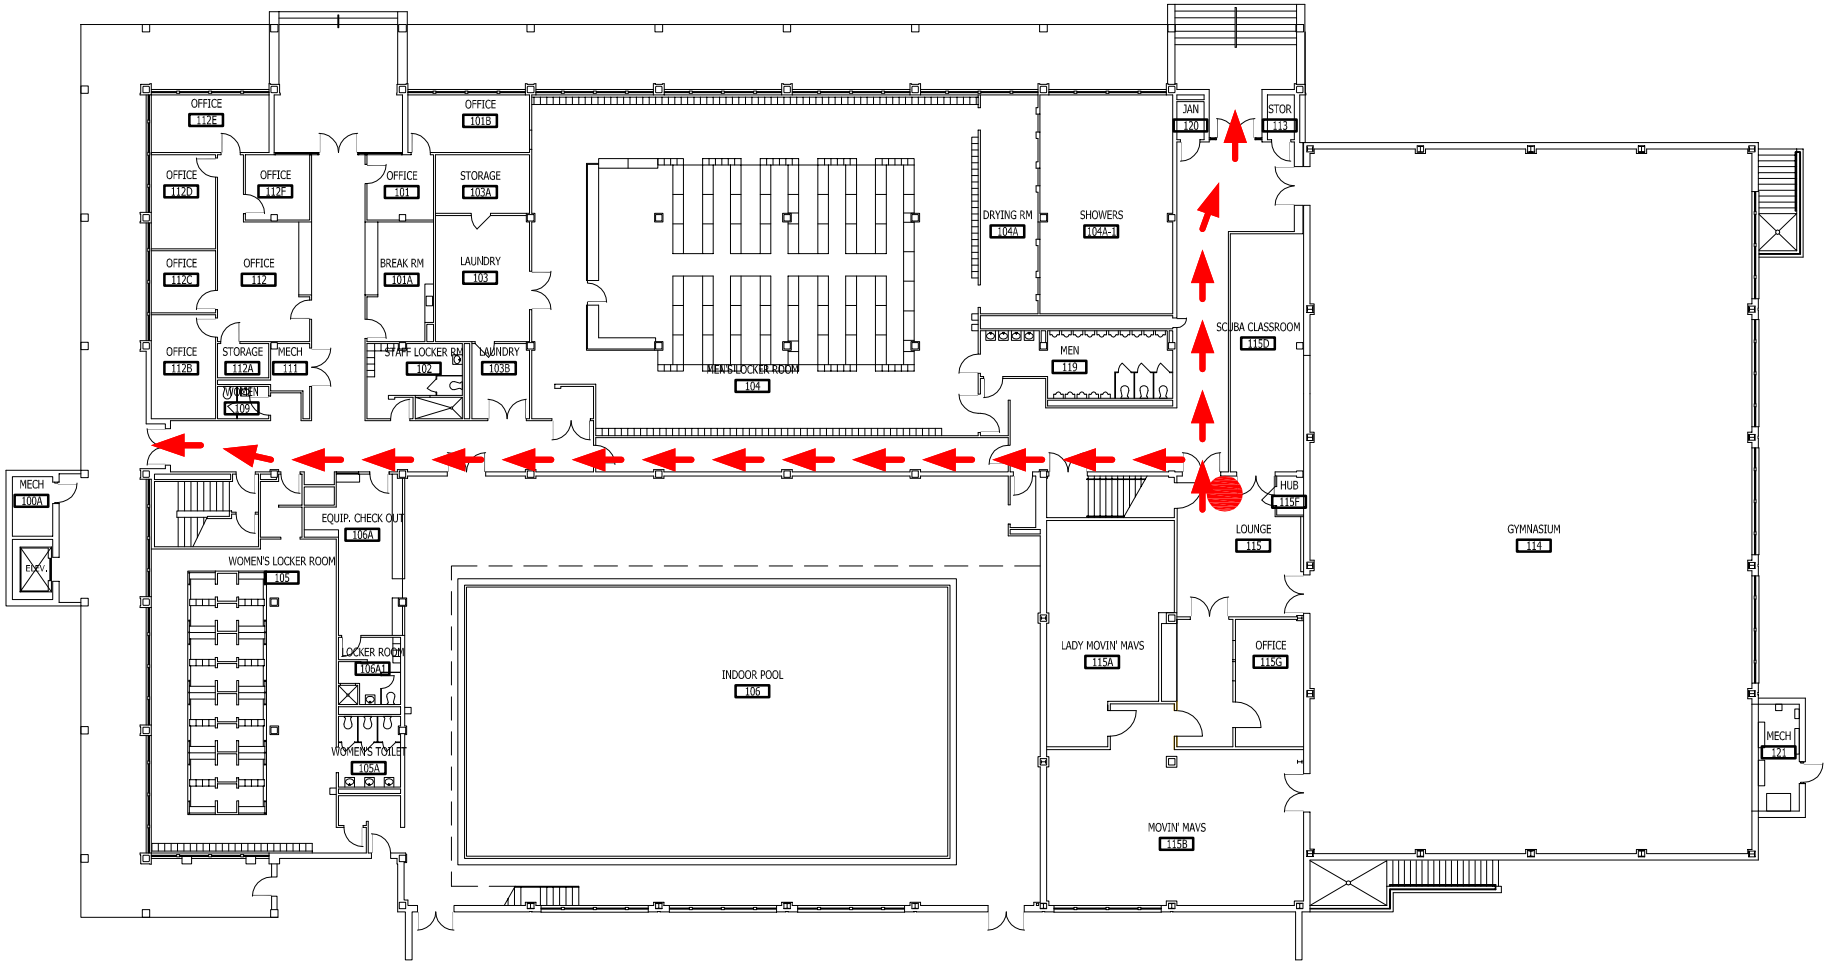

UNIVERSITY OF
TEXAS
ARLINGTON

N

PE BUILDING
FIRST FLOOR
EVACUATION DIAGRAM
ROOM 115
SCALE: N.T.S.

YOU ARE HERE