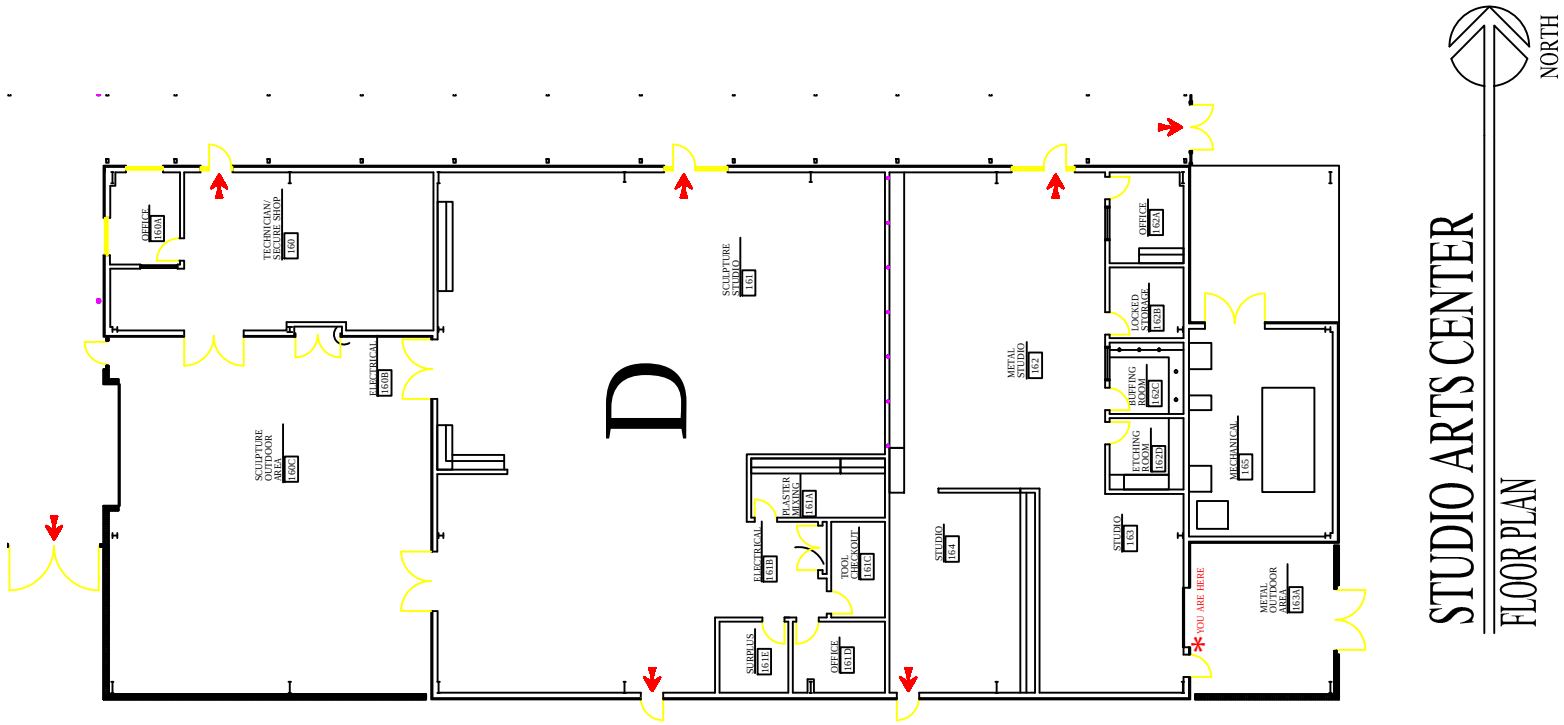
OFFICE
160A
TECHNICIAN
SCULPTURE SHOP
160
SCULPTURE
OUTDOOR
AREA
160C
ELECTRICAL
160B
D
SCULPTURE
STUDIO
161
ELECTRICAL
161B
PLASTER
MIXING
161A
TOOL
CHECK OUT
161C
SURPLUS
161E
OFFICE
161D
STUDIO
164
METAL
STUDIO
162
STUDIO
163
OFFICE
162A
LOCKED
STORAGE
162D
CASTING
ROOM
162C
ETCHING
ROOM
162B
YOU ARE HERE
MECHANICAL
165
METAL
OUTDOOR
AREA
163A
STUDIO ARTS CENTER
FLOOR PLAN
NORTH