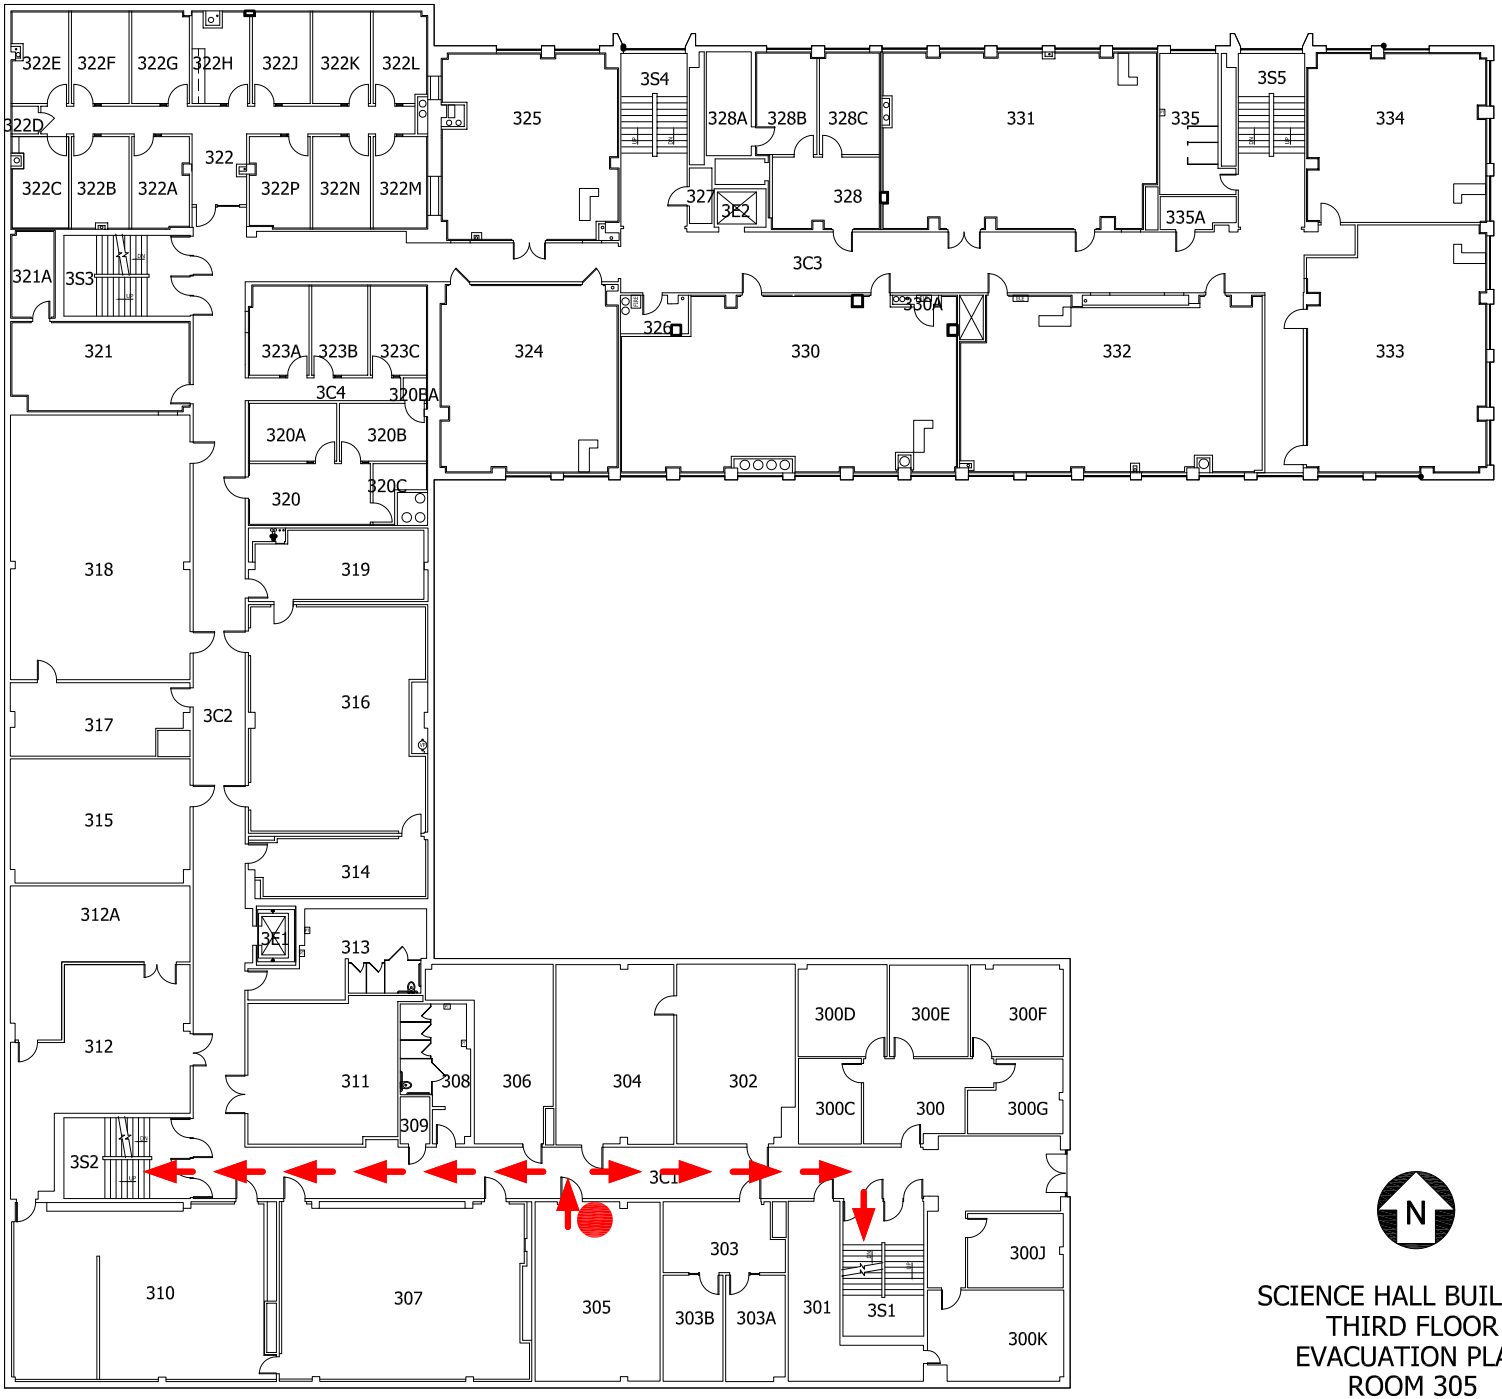

UNIVERSITY OF
TEXAS
ARLINGTON

SCIENCE HALL BUILDING
THIRD FLOOR
EVACUATION PLAN
ROOM 305
SCALE: N.T.S.

YOU ARE HERE