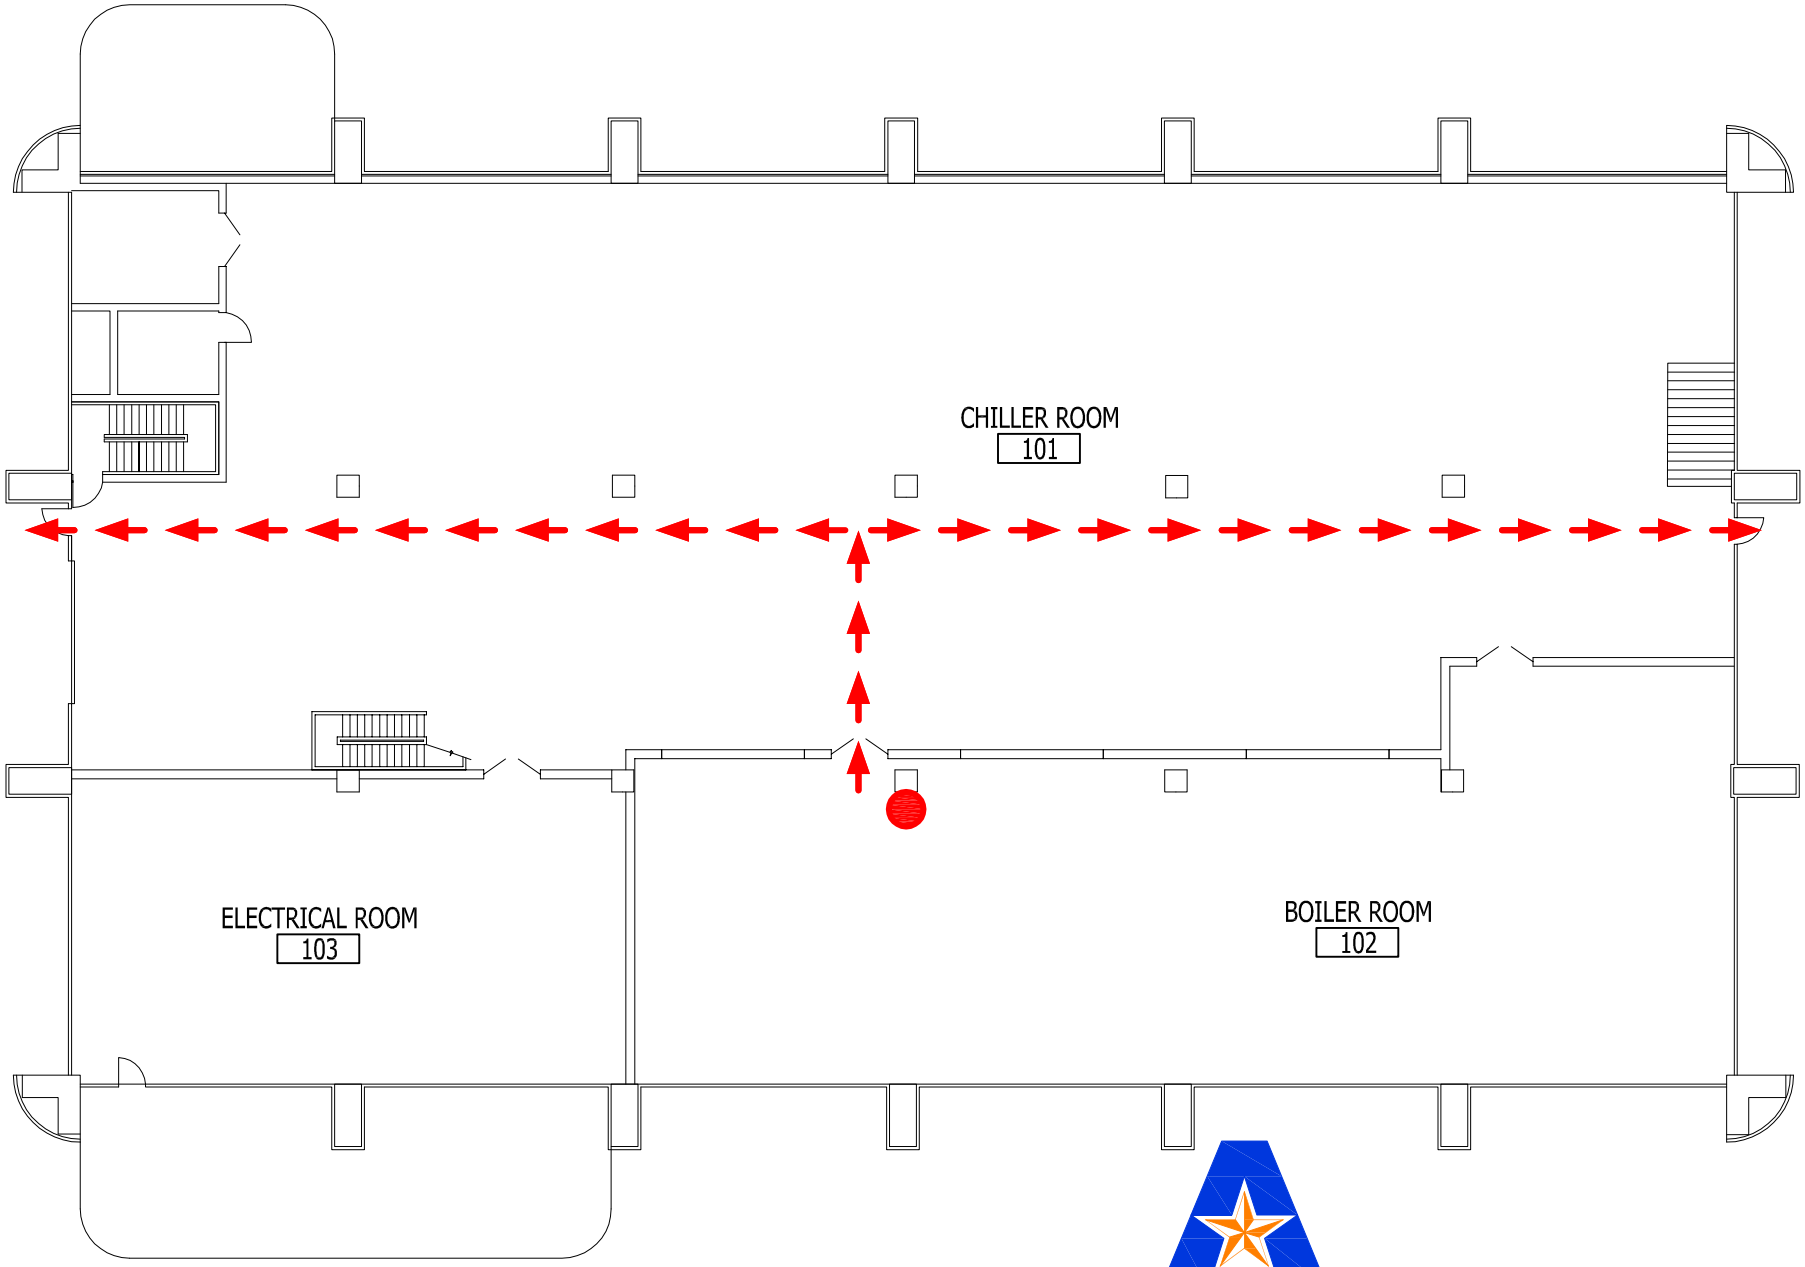

UNIVERSITY OF
TEXAS
ARLINGTON

THERMAL ENERGY PLANT
EVACUATION PLAN
ROOM 102
SCALE: N.T.S.

YOU ARE HERE