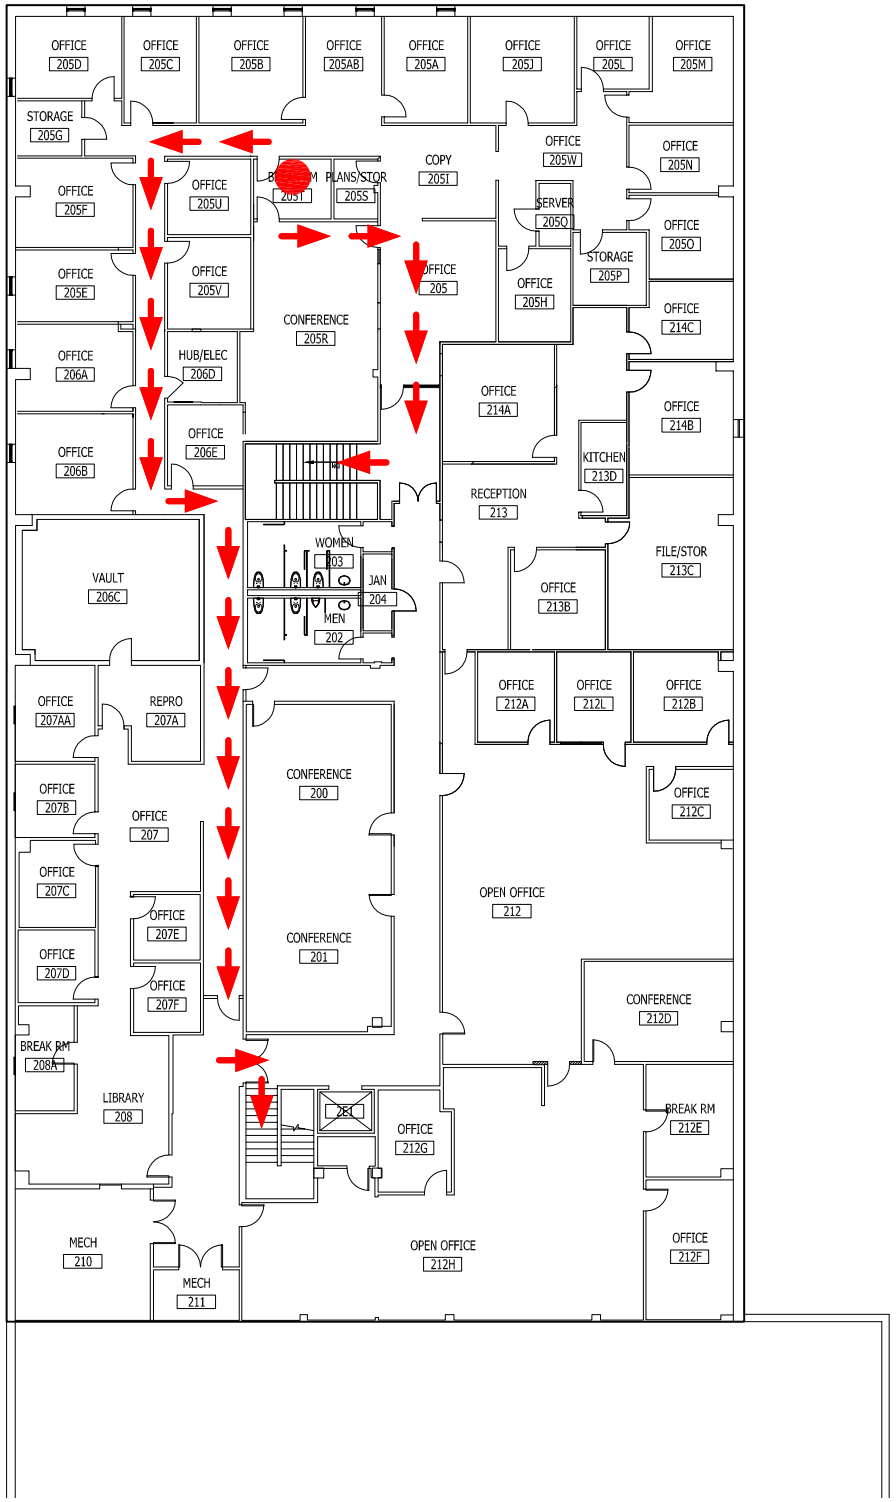

UNIVERSITY OF
TEXAS
ARLINGTON

WETSEL SERVICE CENTER
2ND FLOOR
EVACUATION PLAN
ROOM 205T
SCALE: N.T.S.

YOU ARE HERE