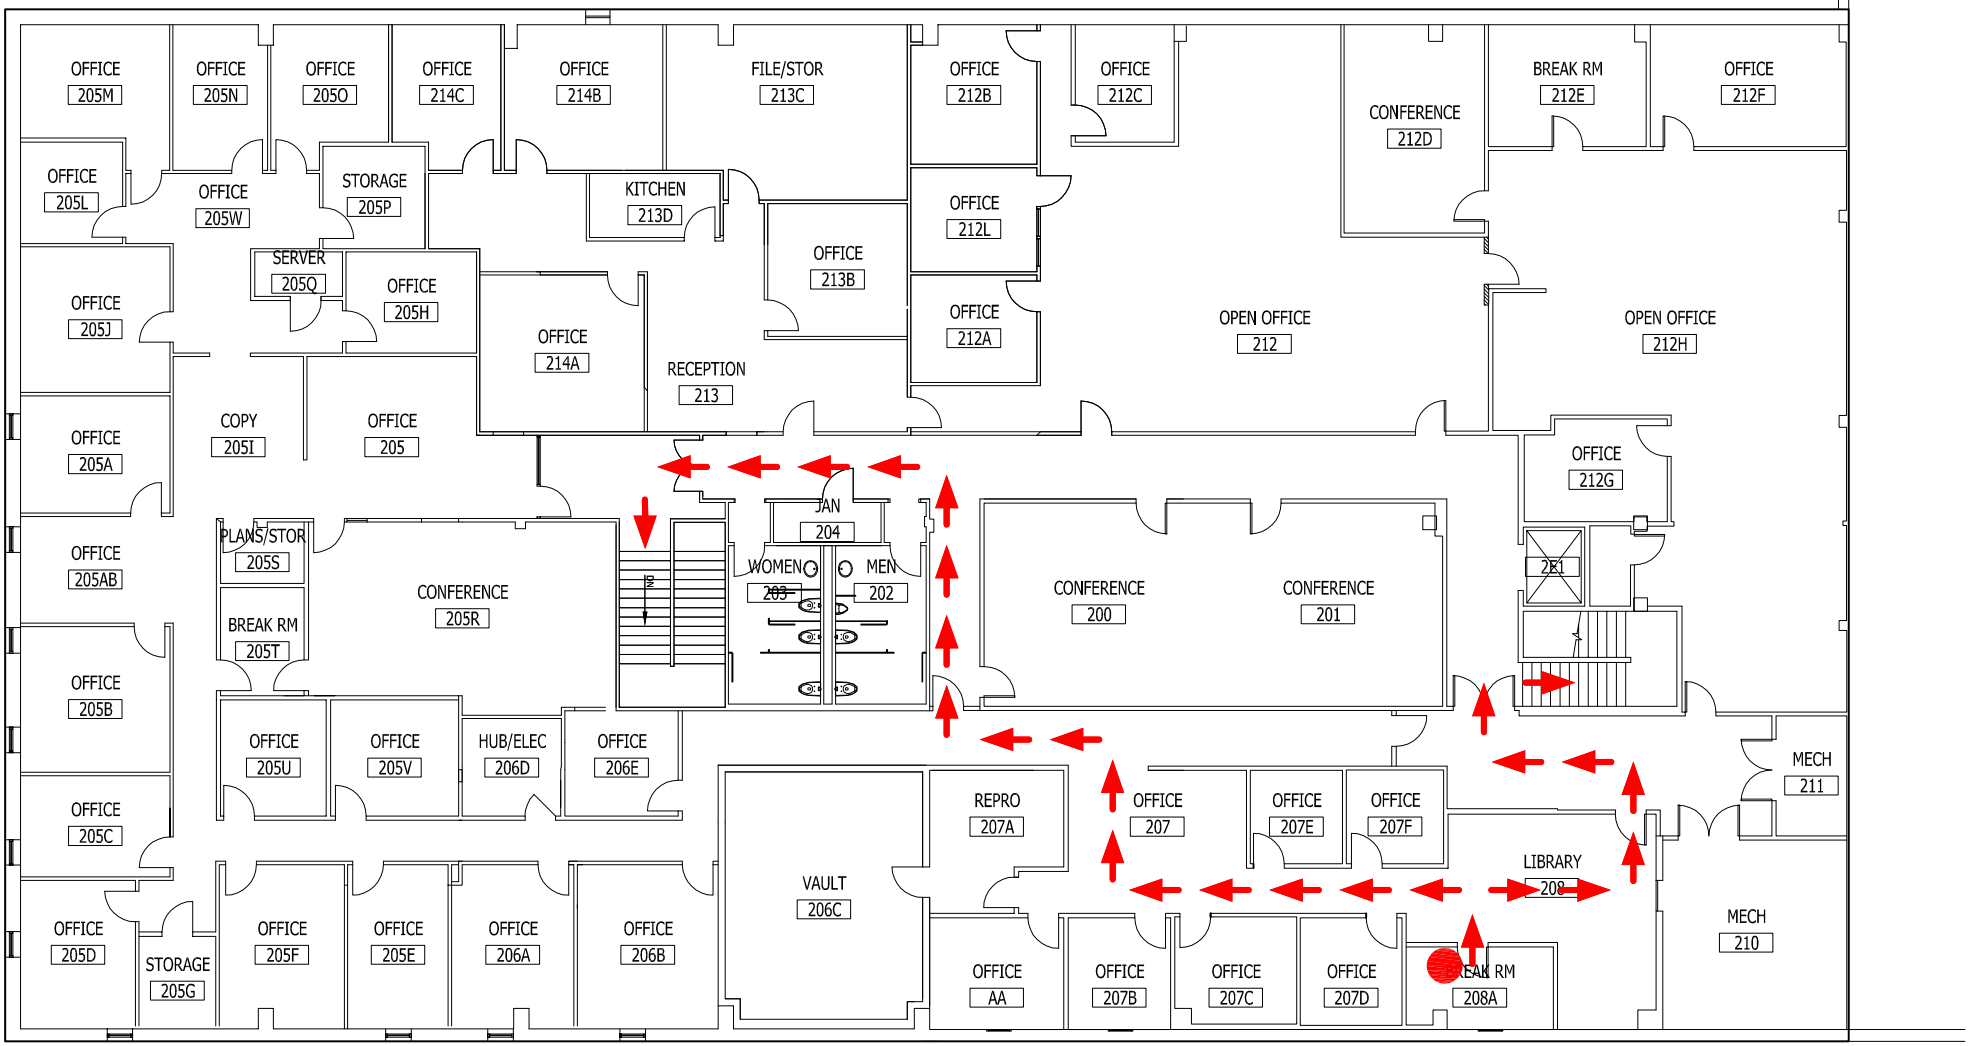

UNIVERSITY OF
TEXAS
ARLINGTON

N

WETSEL SERVICE CENTER
2ND FLOOR
EVACUATION PLAN
ROOM 208A
SCALE: N.T.S.

YOU ARE HERE