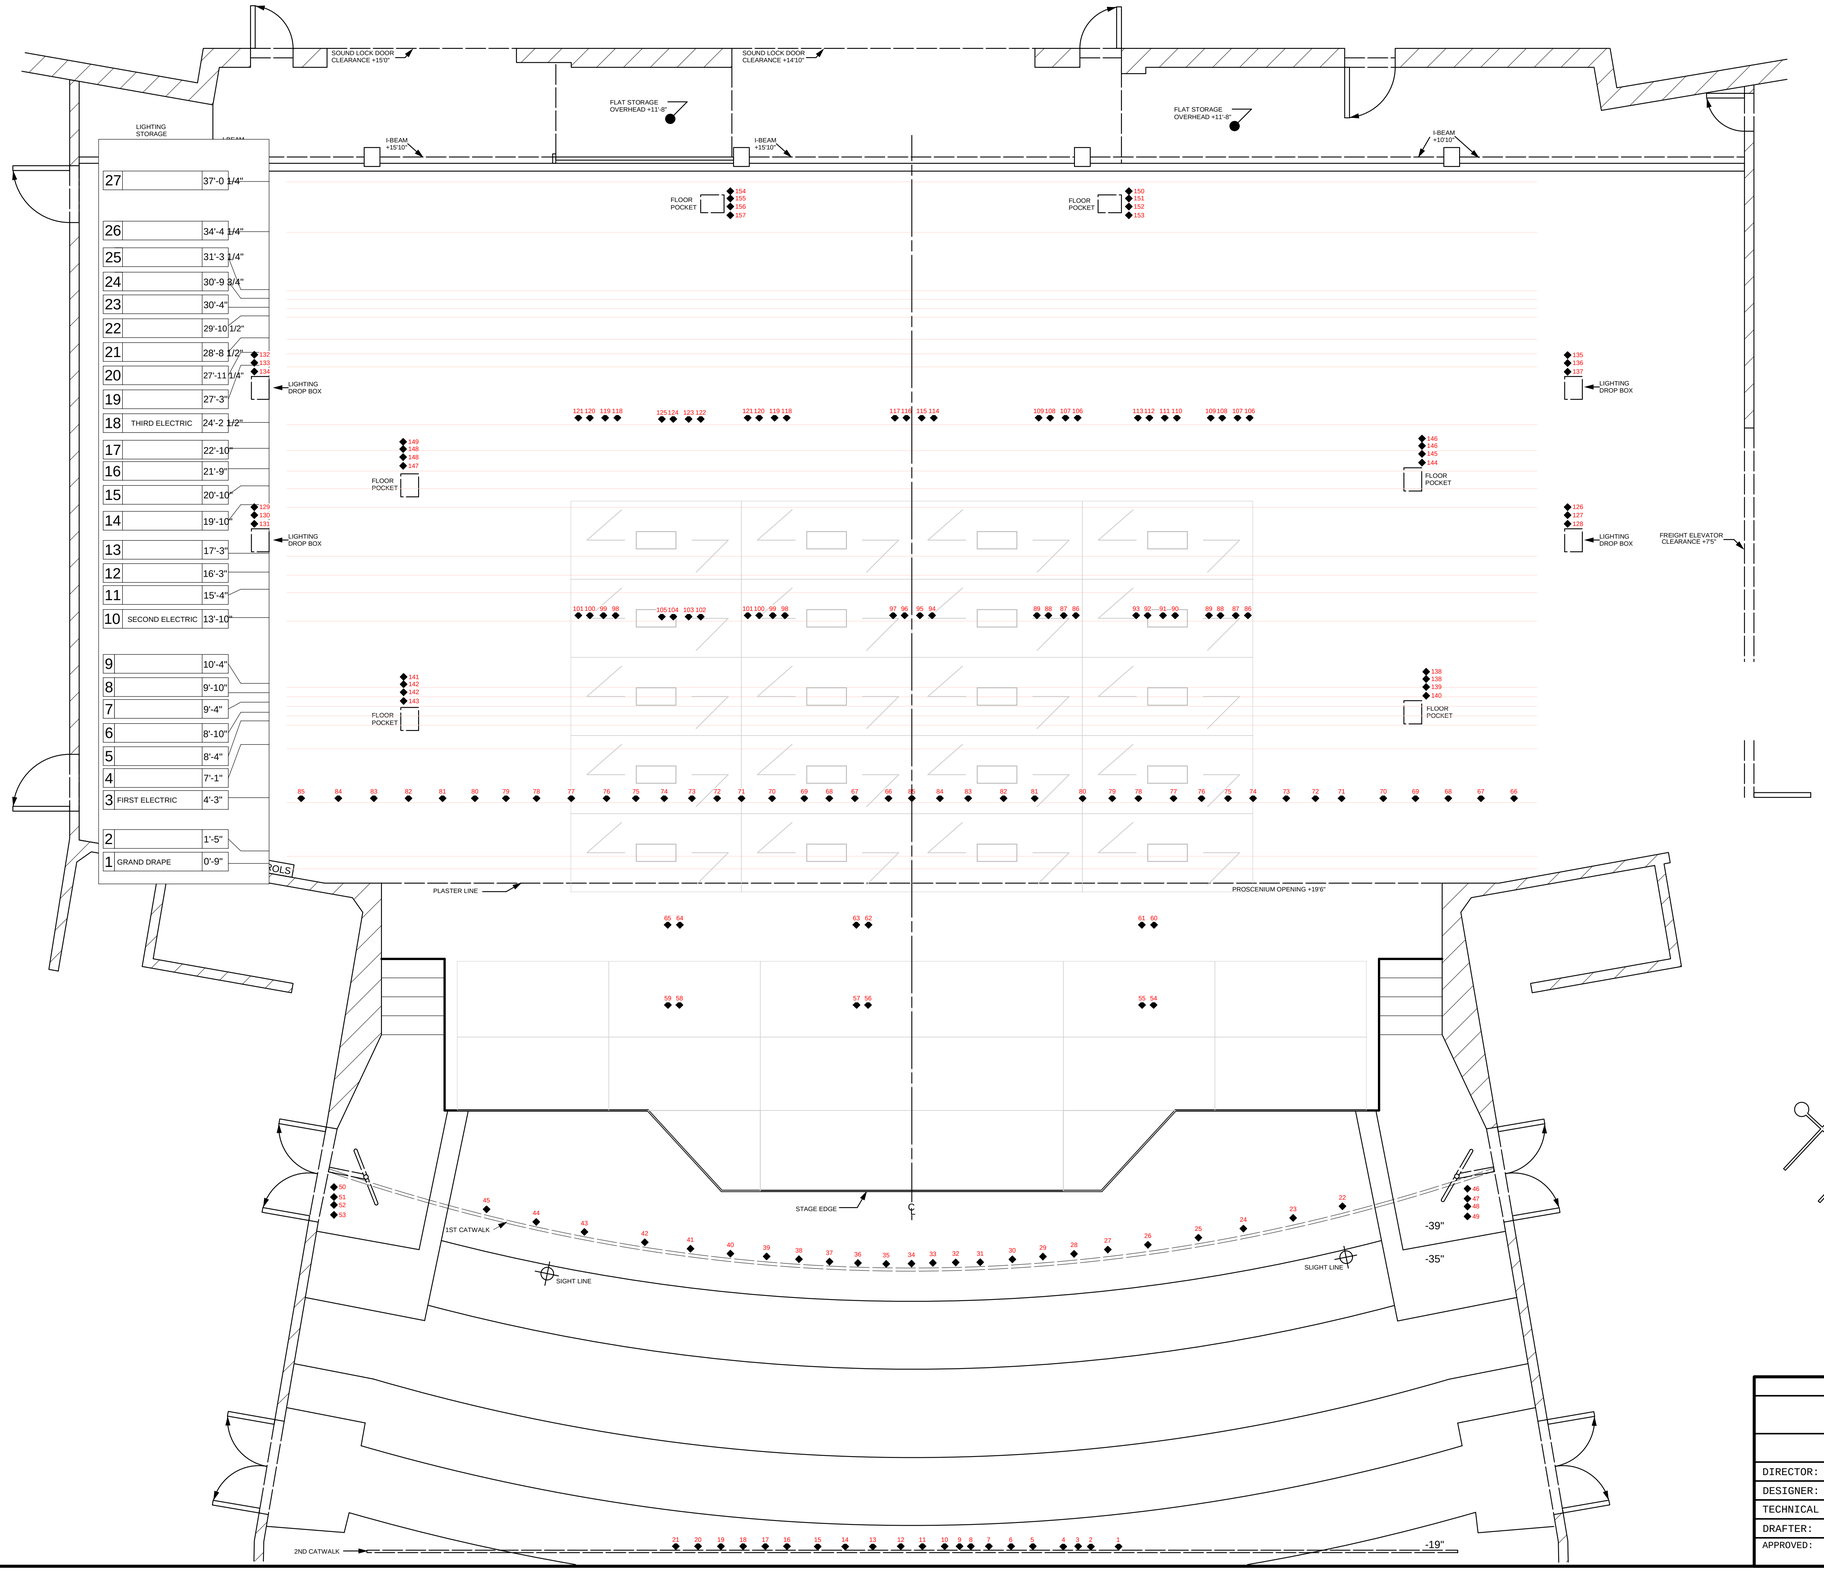

SOFT GOODS SUMMARY:

13 BLACK LEGS - 24'H X 8'W
2 BLACK LEG - 24'H X 6'4"W
4 BLACK BORDERS - 10'H X 66'W
2 BLACK TABS - 24'H X 34'W
2 TAN TABS (GRAND DRAPE) - 24'H X 32'W
1 WHITE CYC - 24'H X 66'W
1 WHITE SCRIM - 24'H X 66'W
1 BLACK SCRIM - 24'H X 66'W

NOTES:

ORCHESTRA PIT DEPTH IS -72"
BATTEN LENGTH IS 66'
CIRCUITS 22-45 HAVE TWO TAILS
CIRCUITS 46-53 ARE LONG CABLES FOR HOUSE LADDERS
CIRCUITS 126-137 ARE GRID DROP BOXES
CIRCUITS 158-163 ARE IN BOOTH

THE UNIVERSITY OF TEXAS AT ARLINGTON

GROUNDPLAN	DWG. NO. 1 OF
DIRECTOR:	
DESIGNER:	
TECHNICAL DIRECTOR:	
DRAFTER:	CKD:
APPROVED: DATE:	SCALE: 1/4" = 1'-0" / DWG. DATE: