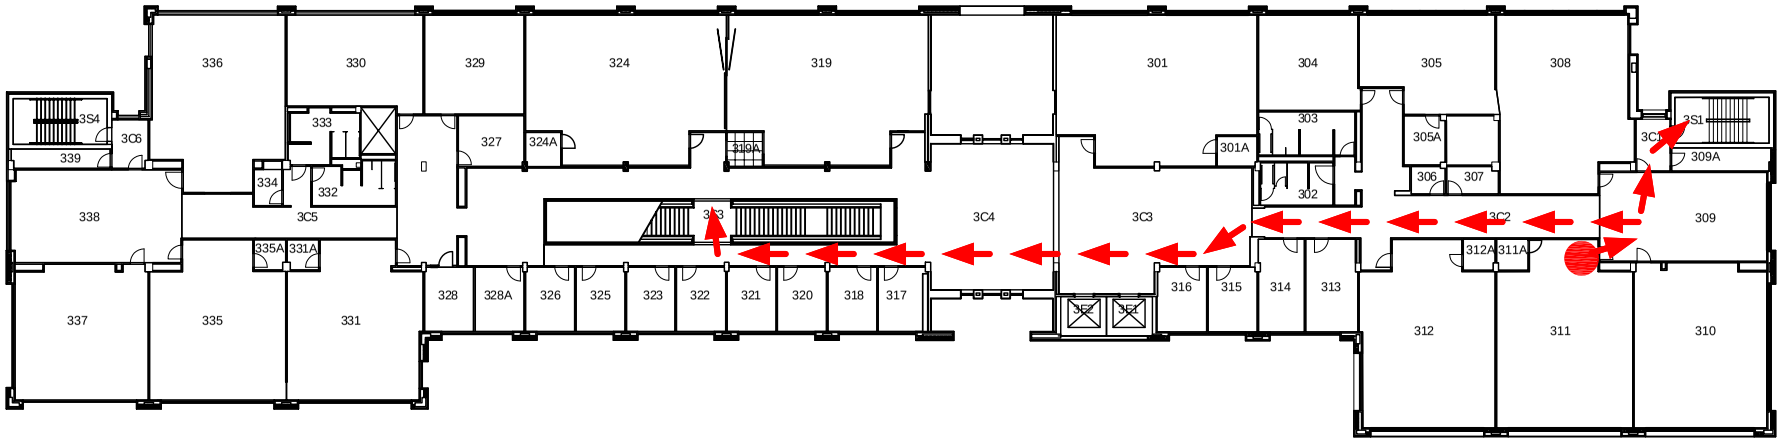

UNIVERSITY OF
TEXAS
ARLINGTON

ARCHITECTURE BUILDING
THIRD FLOOR
EVACUATION PLAN
ROOM 311
SCALE: N.T.S.

YOU ARE HERE