UNIVERSITY OF
TEXAS
ARLINGTON

BUSINESS BUILDING EVACUATION PLAN ROOM 235
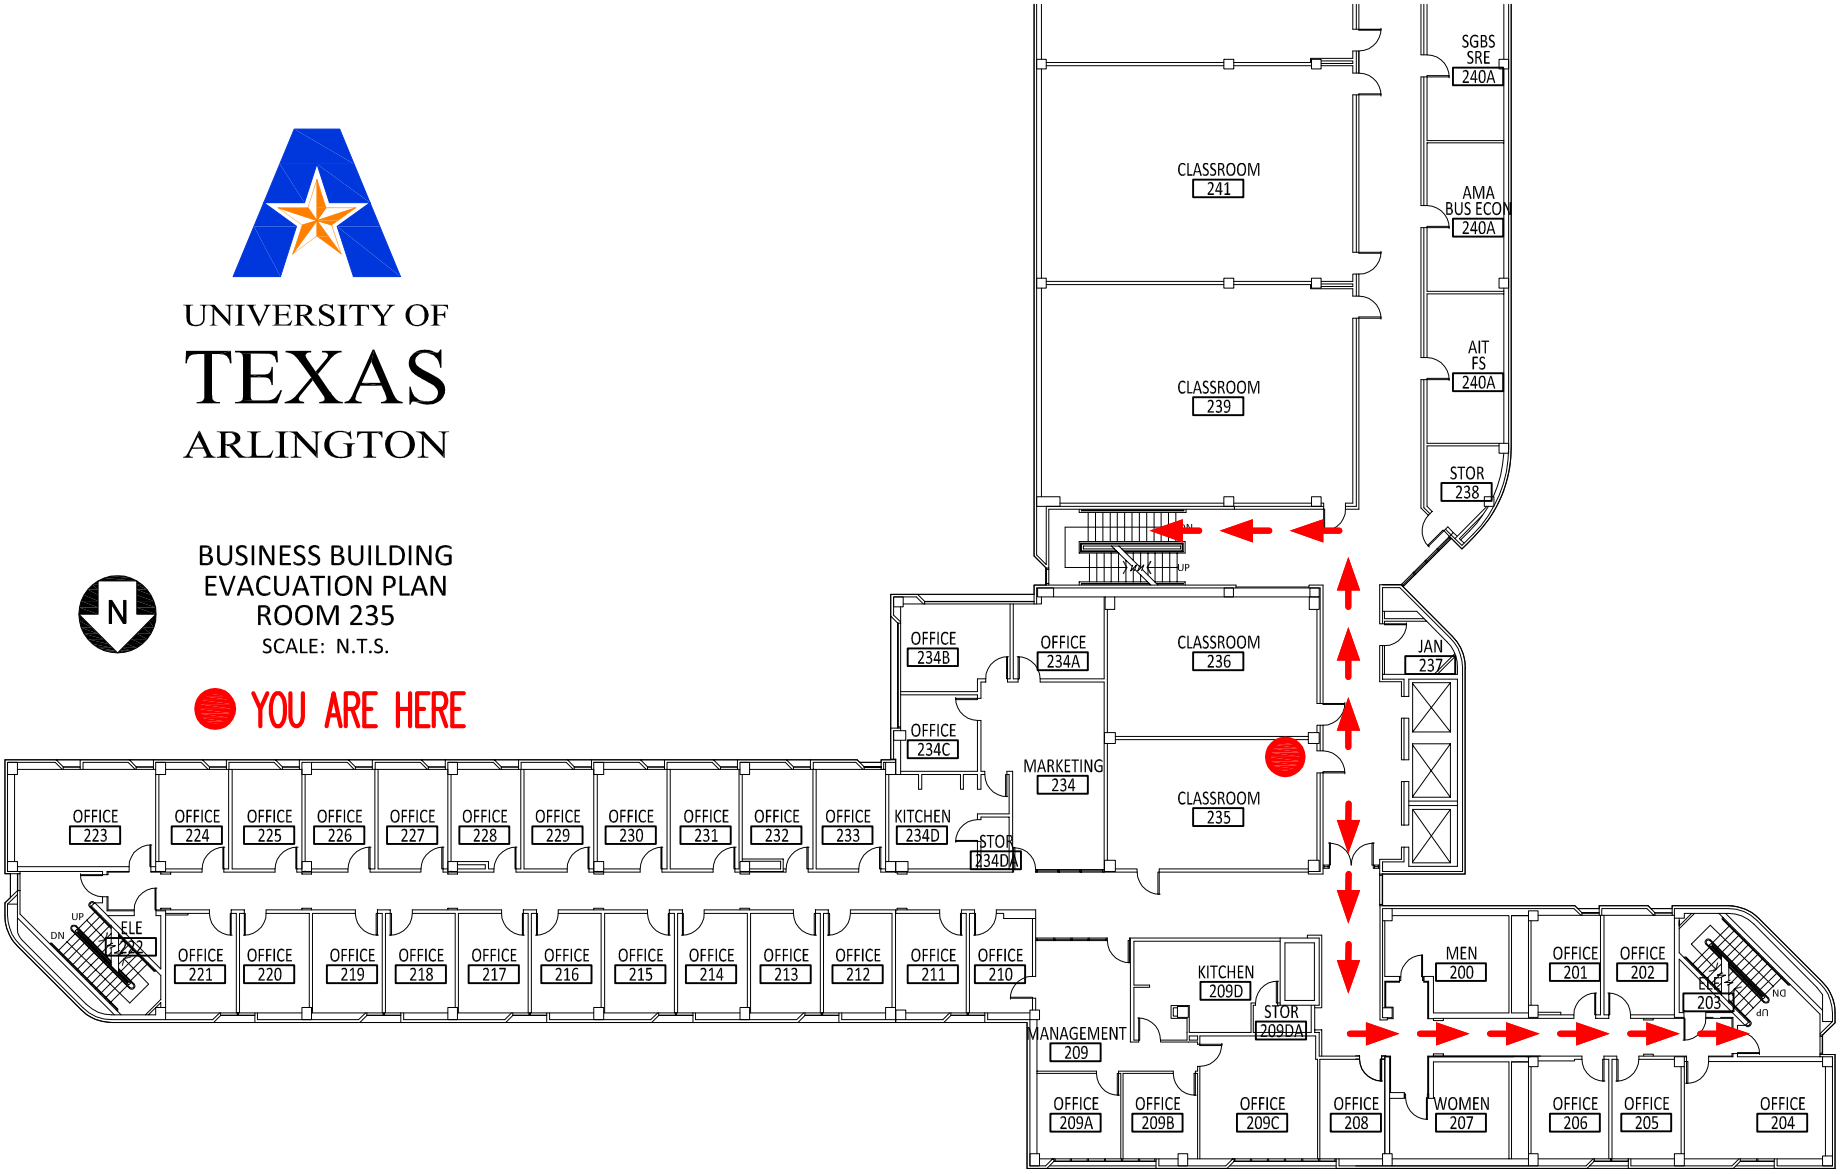
SCALE: N.T.S.