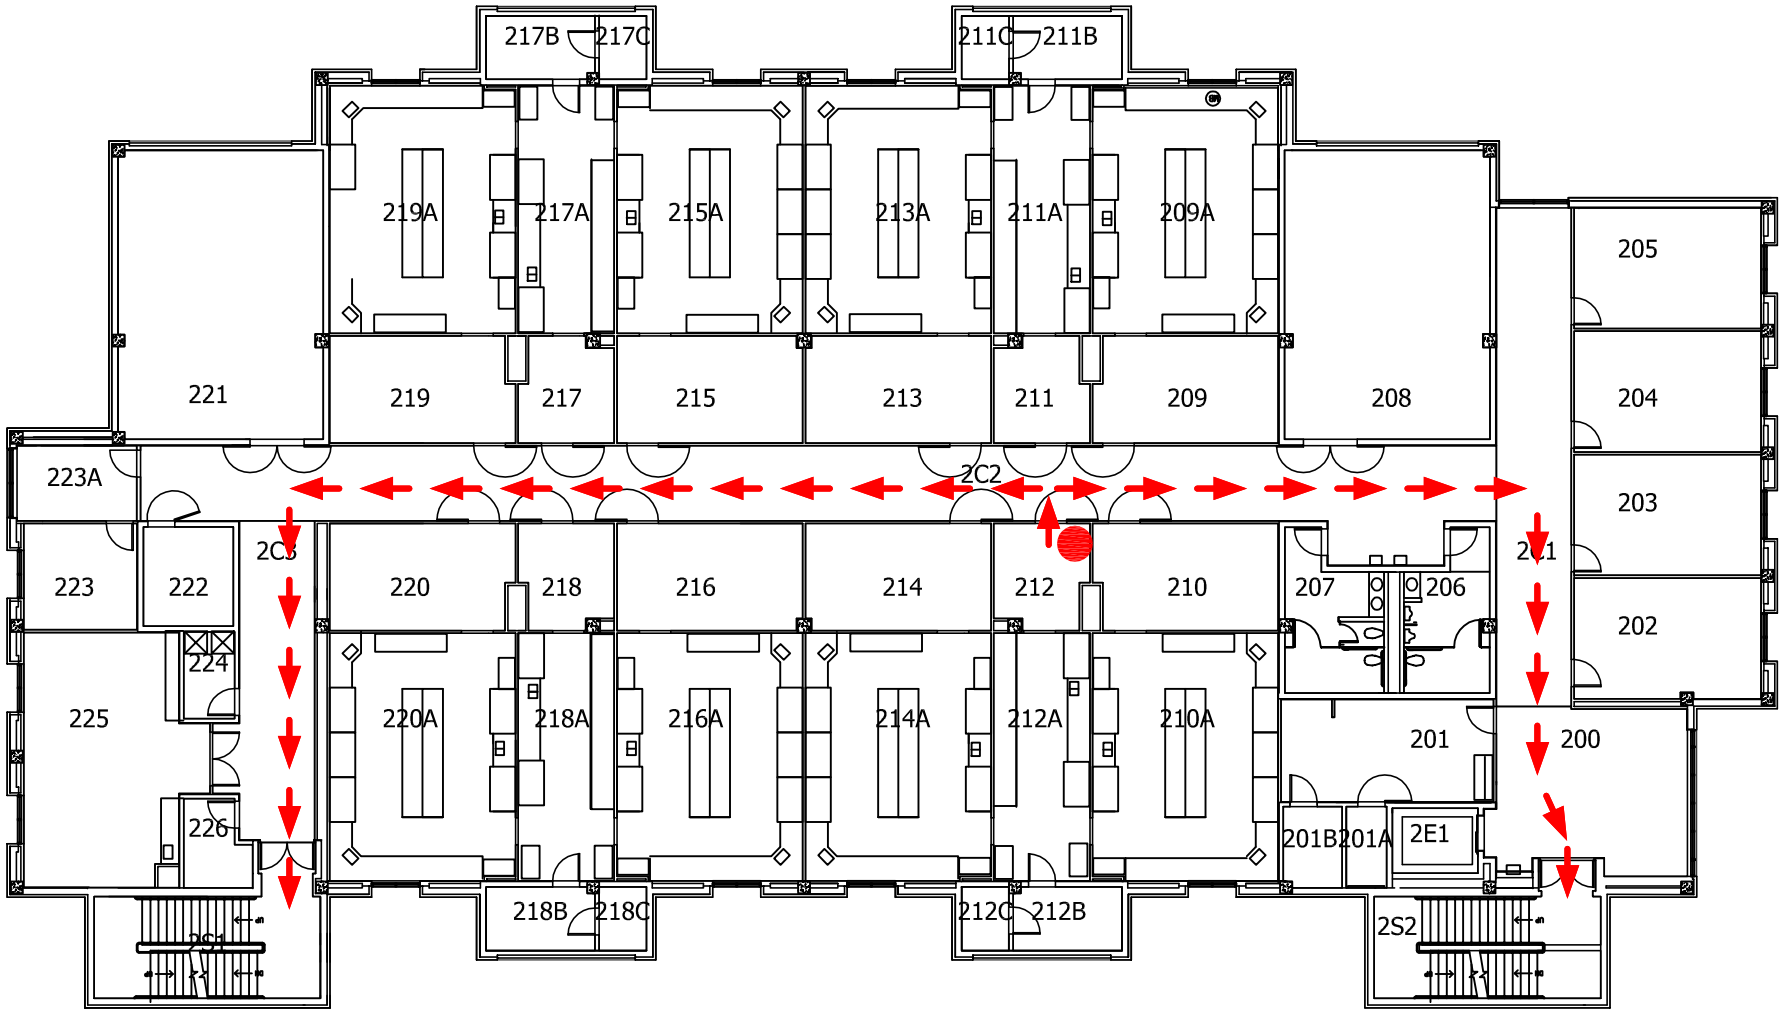

UNIVERSITY OF
TEXAS
ARLINGTON

N

CHEMISTRY RESEARCH BUILDING
SECOND FLOOR
EVACUATION PLAN
ROOM 212
SCALE: N.T.S.

YOU ARE HERE