UNIVERSITY OF
TEXAS
ARLINGTON

KALPANA CHAWLA HALL
EVACUATION DIAGRAM
SUITE 248

SCALE: N.T.S.
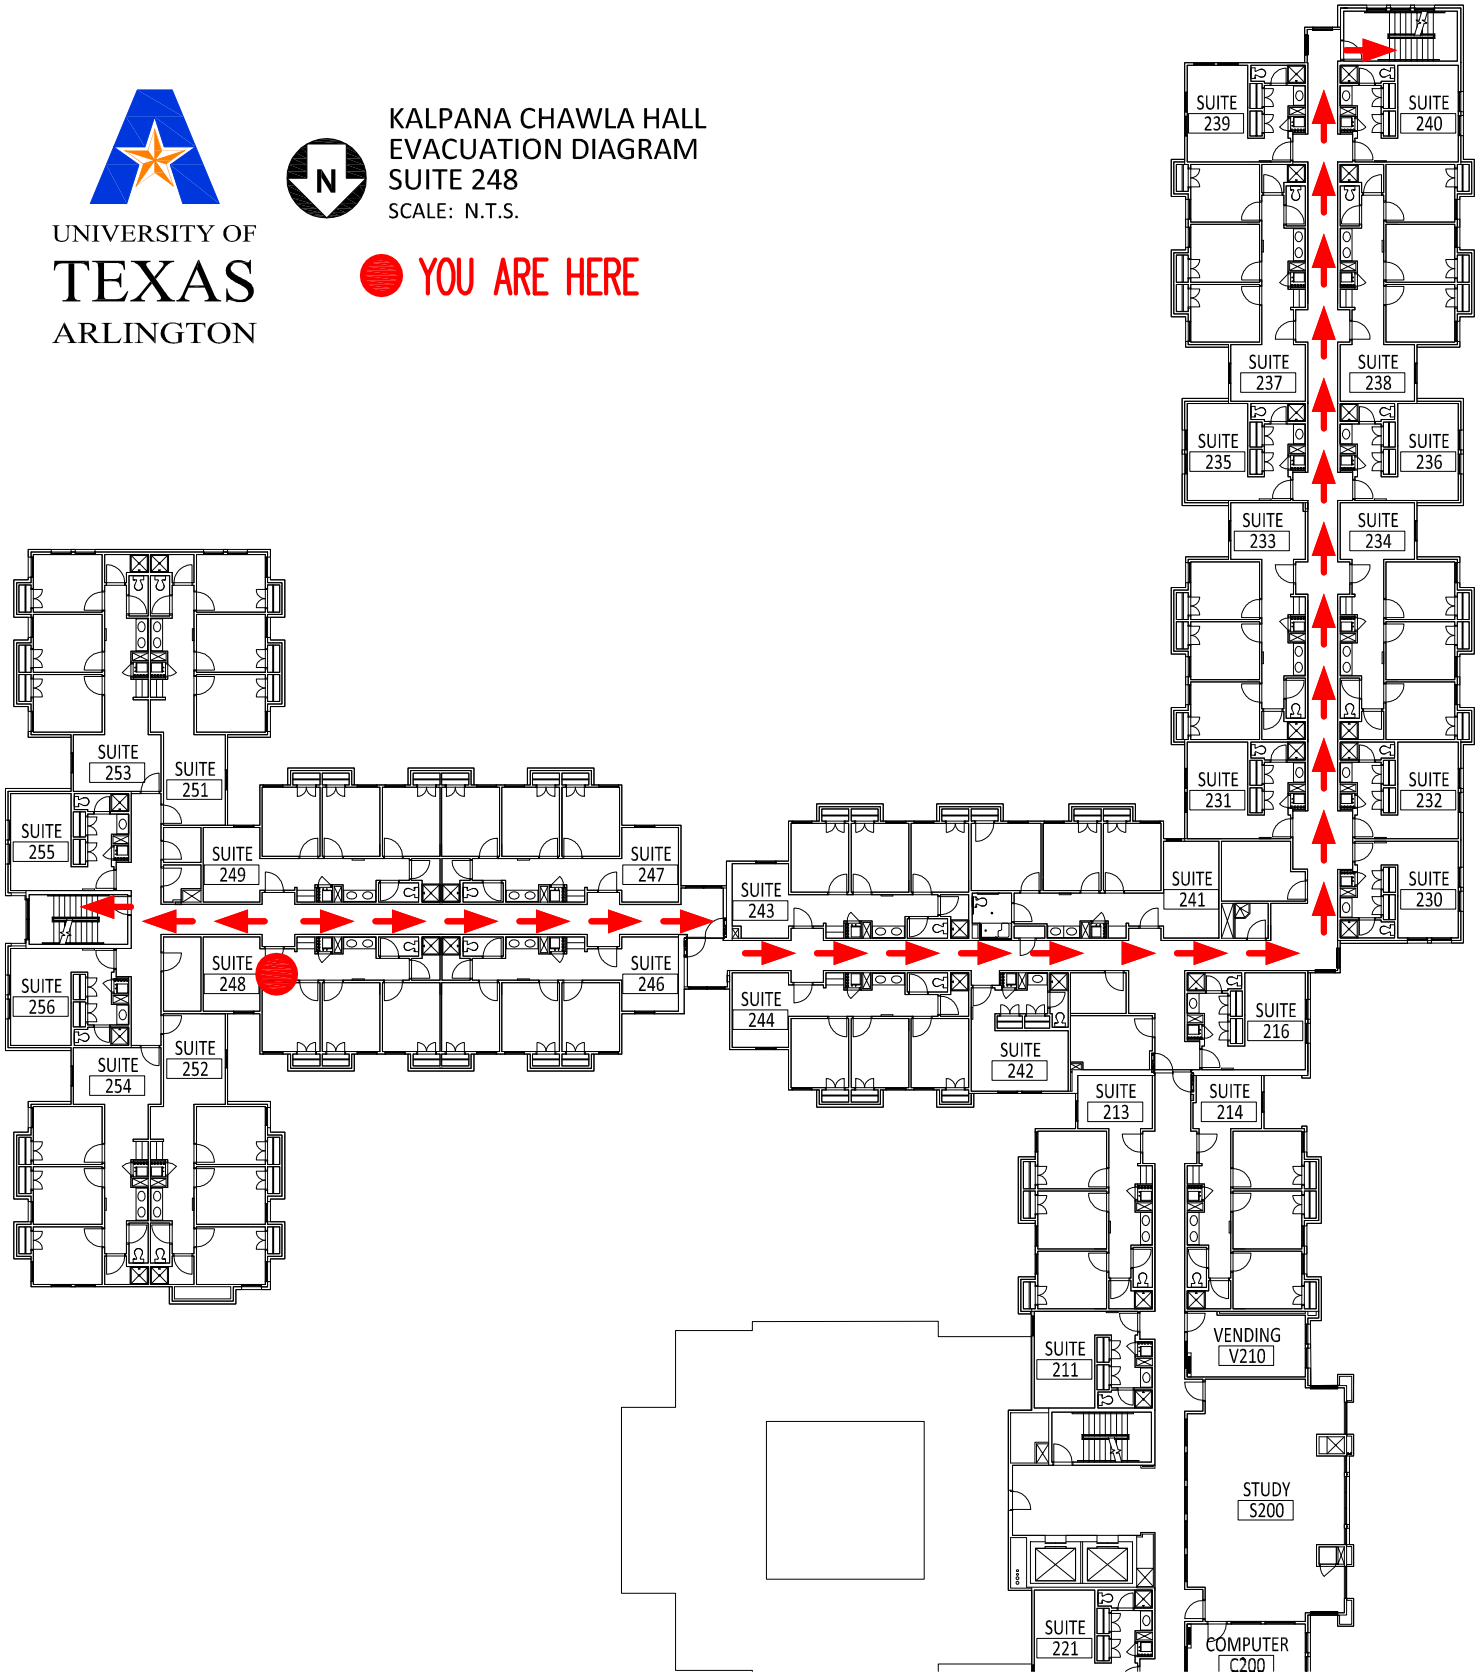
YOU ARE HERE