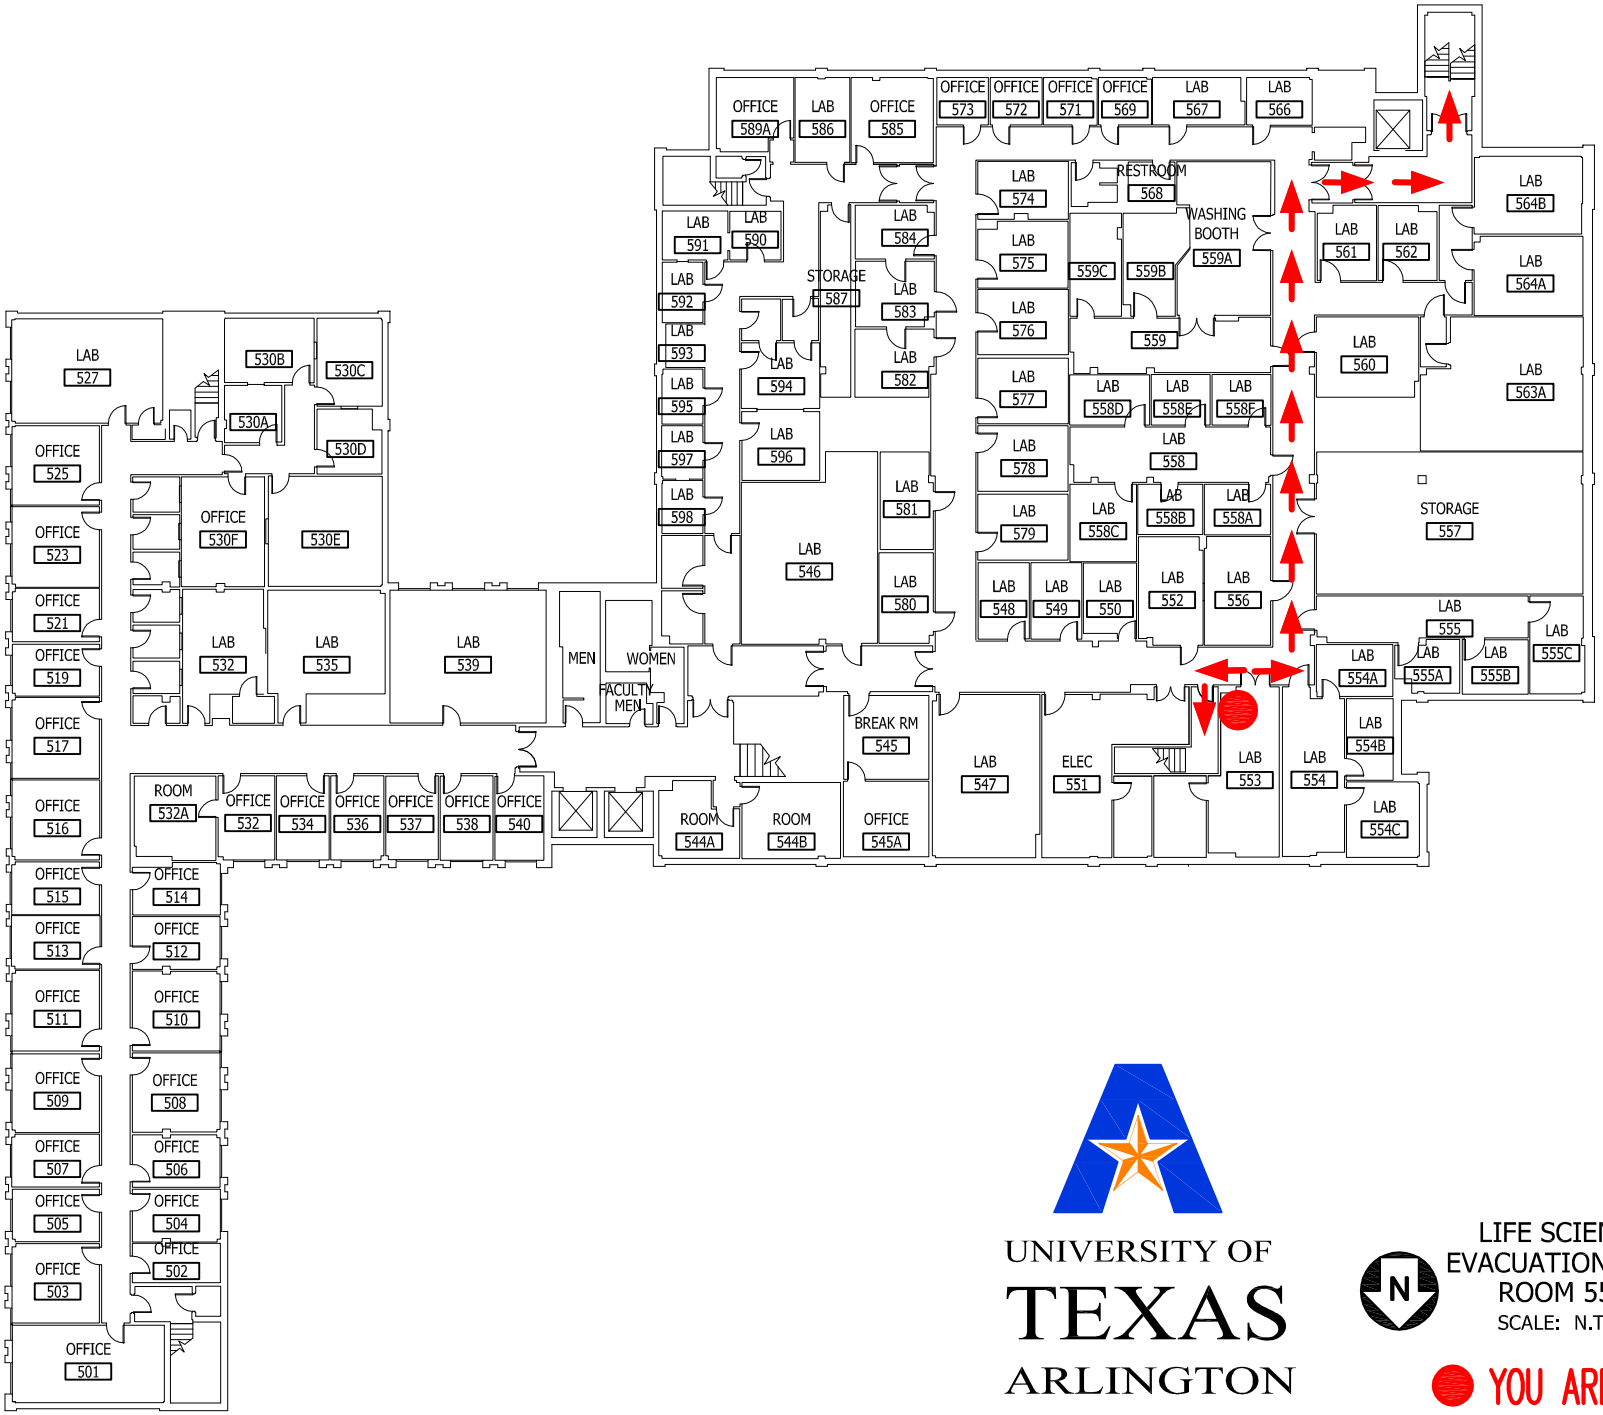
OFFICE 589A
LAB 586
OFFICE 585
OFFICE 573
OFFICE 572
OFFICE 571
OFFICE 569
LAB 567
LAB 566
RESTROOM 568
WASHING BOOTH 559A
LAB 564B
LAB 564A
LAB 561
LAB 562
LAB 591
LAB 590
LAB 592
LAB 593
LAB 595
LAB 597
LAB 598
STORAGE 587
LAB 584
LAB 583
LAB 582
LAB 574
LAB 575
LAB 576
LAB 577
LAB 578
LAB 579
559C
559B
559
LAB 560
LAB 563A
LAB 594
LAB 596
LAB 581
LAB 580
LAB 546
LAB 558D
LAB 558E
LAB 558F
LAB 558
LAB 558C
LAB 558B
LAB 558A
STORAGE 557
LAB 548
LAB 549
LAB 550
LAB 552
LAB 556
LAB 555
LAB 555A
LAB 555B
LAB 555C
LAB 554A
LAB 554B
LAB 554C
LAB 553
LAB 554
LAB 547
ELEC 551
BREAK RM 545
OFFICE 545A
ROOM 544A
ROOM 544B
MEN
WOMEN
FACULTY MEN
LAB 527
530B
530C
530A
530D
OFFICE 530F
530E
OFFICE 525
OFFICE 523
OFFICE 521
OFFICE 519
OFFICE 517
OFFICE 516
OFFICE 515
OFFICE 513
OFFICE 511
OFFICE 509
OFFICE 507
OFFICE 505
OFFICE 503
OFFICE 501
LAB 532
LAB 535
LAB 539
ROOM 532A
OFFICE 532
OFFICE 534
OFFICE 536
OFFICE 537
OFFICE 538
OFFICE 540
OFFICE 514
OFFICE 512
OFFICE 510
OFFICE 508
OFFICE 506
OFFICE 504
OFFICE 502
UNIVERSITY OF
TEXAS
ARLINGTON
N
LIFE SCIENCE
EVACUATION PLAN
ROOM 553
SCALE: N.T.S.
YOU ARE HERE