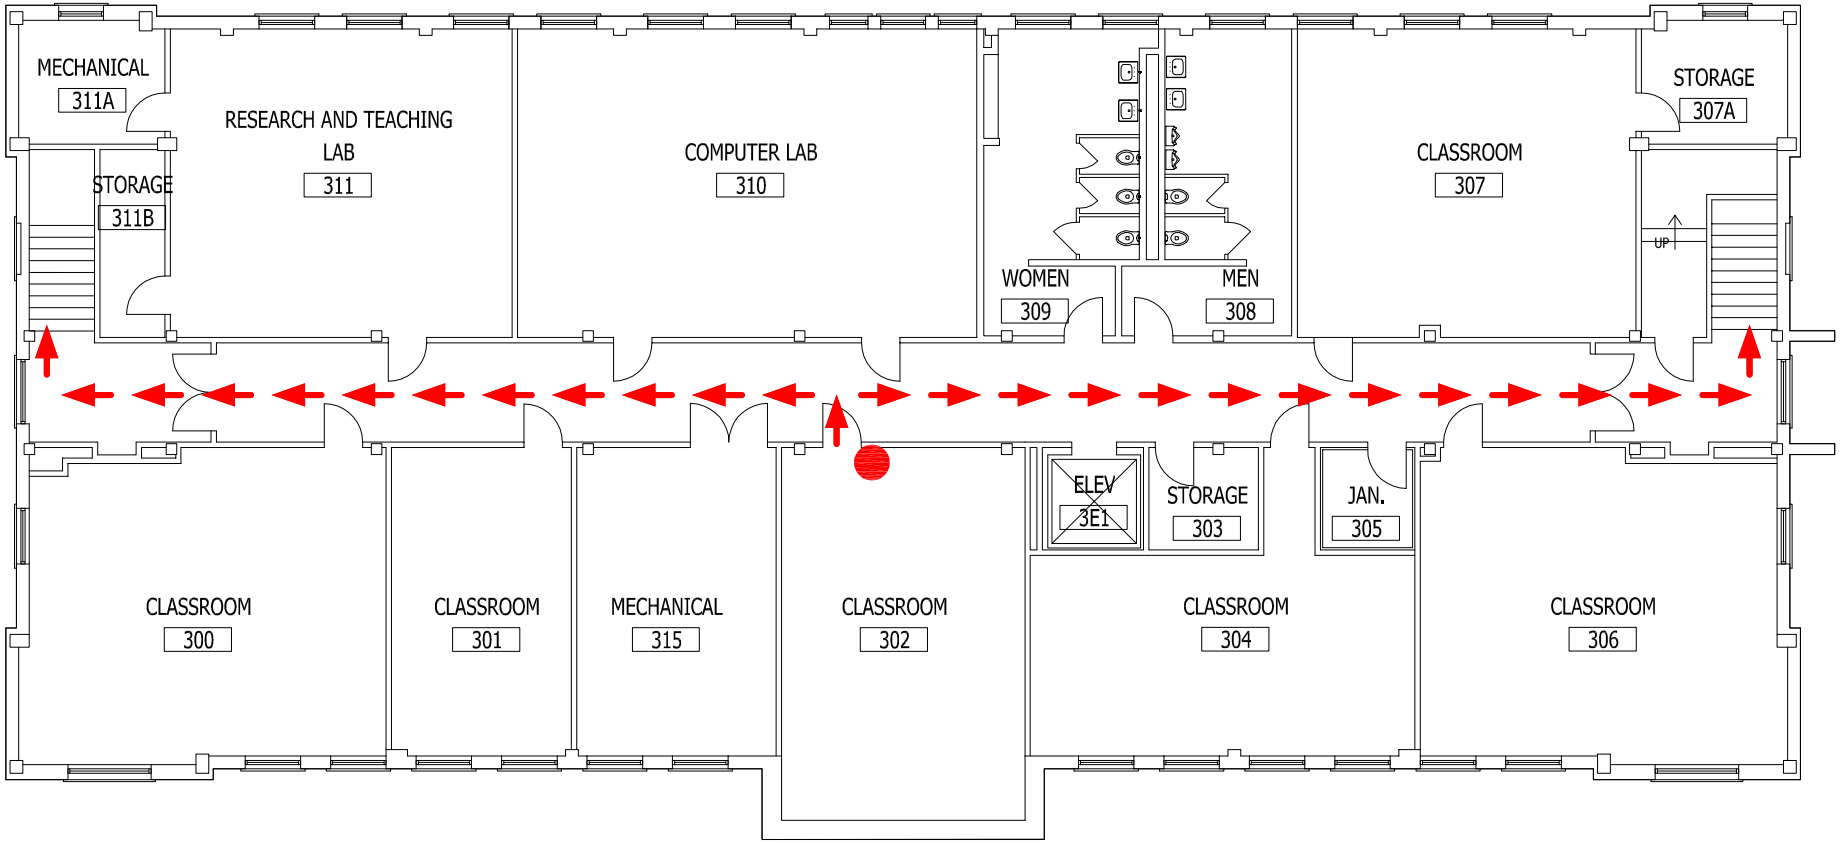

UNIVERSITY OF
TEXAS
ARLINGTON

N

PRESTON HALL
3RD FLOOR
EVACUATION PLAN
ROOM 302
SCALE: N.T.S.

YOU ARE HERE