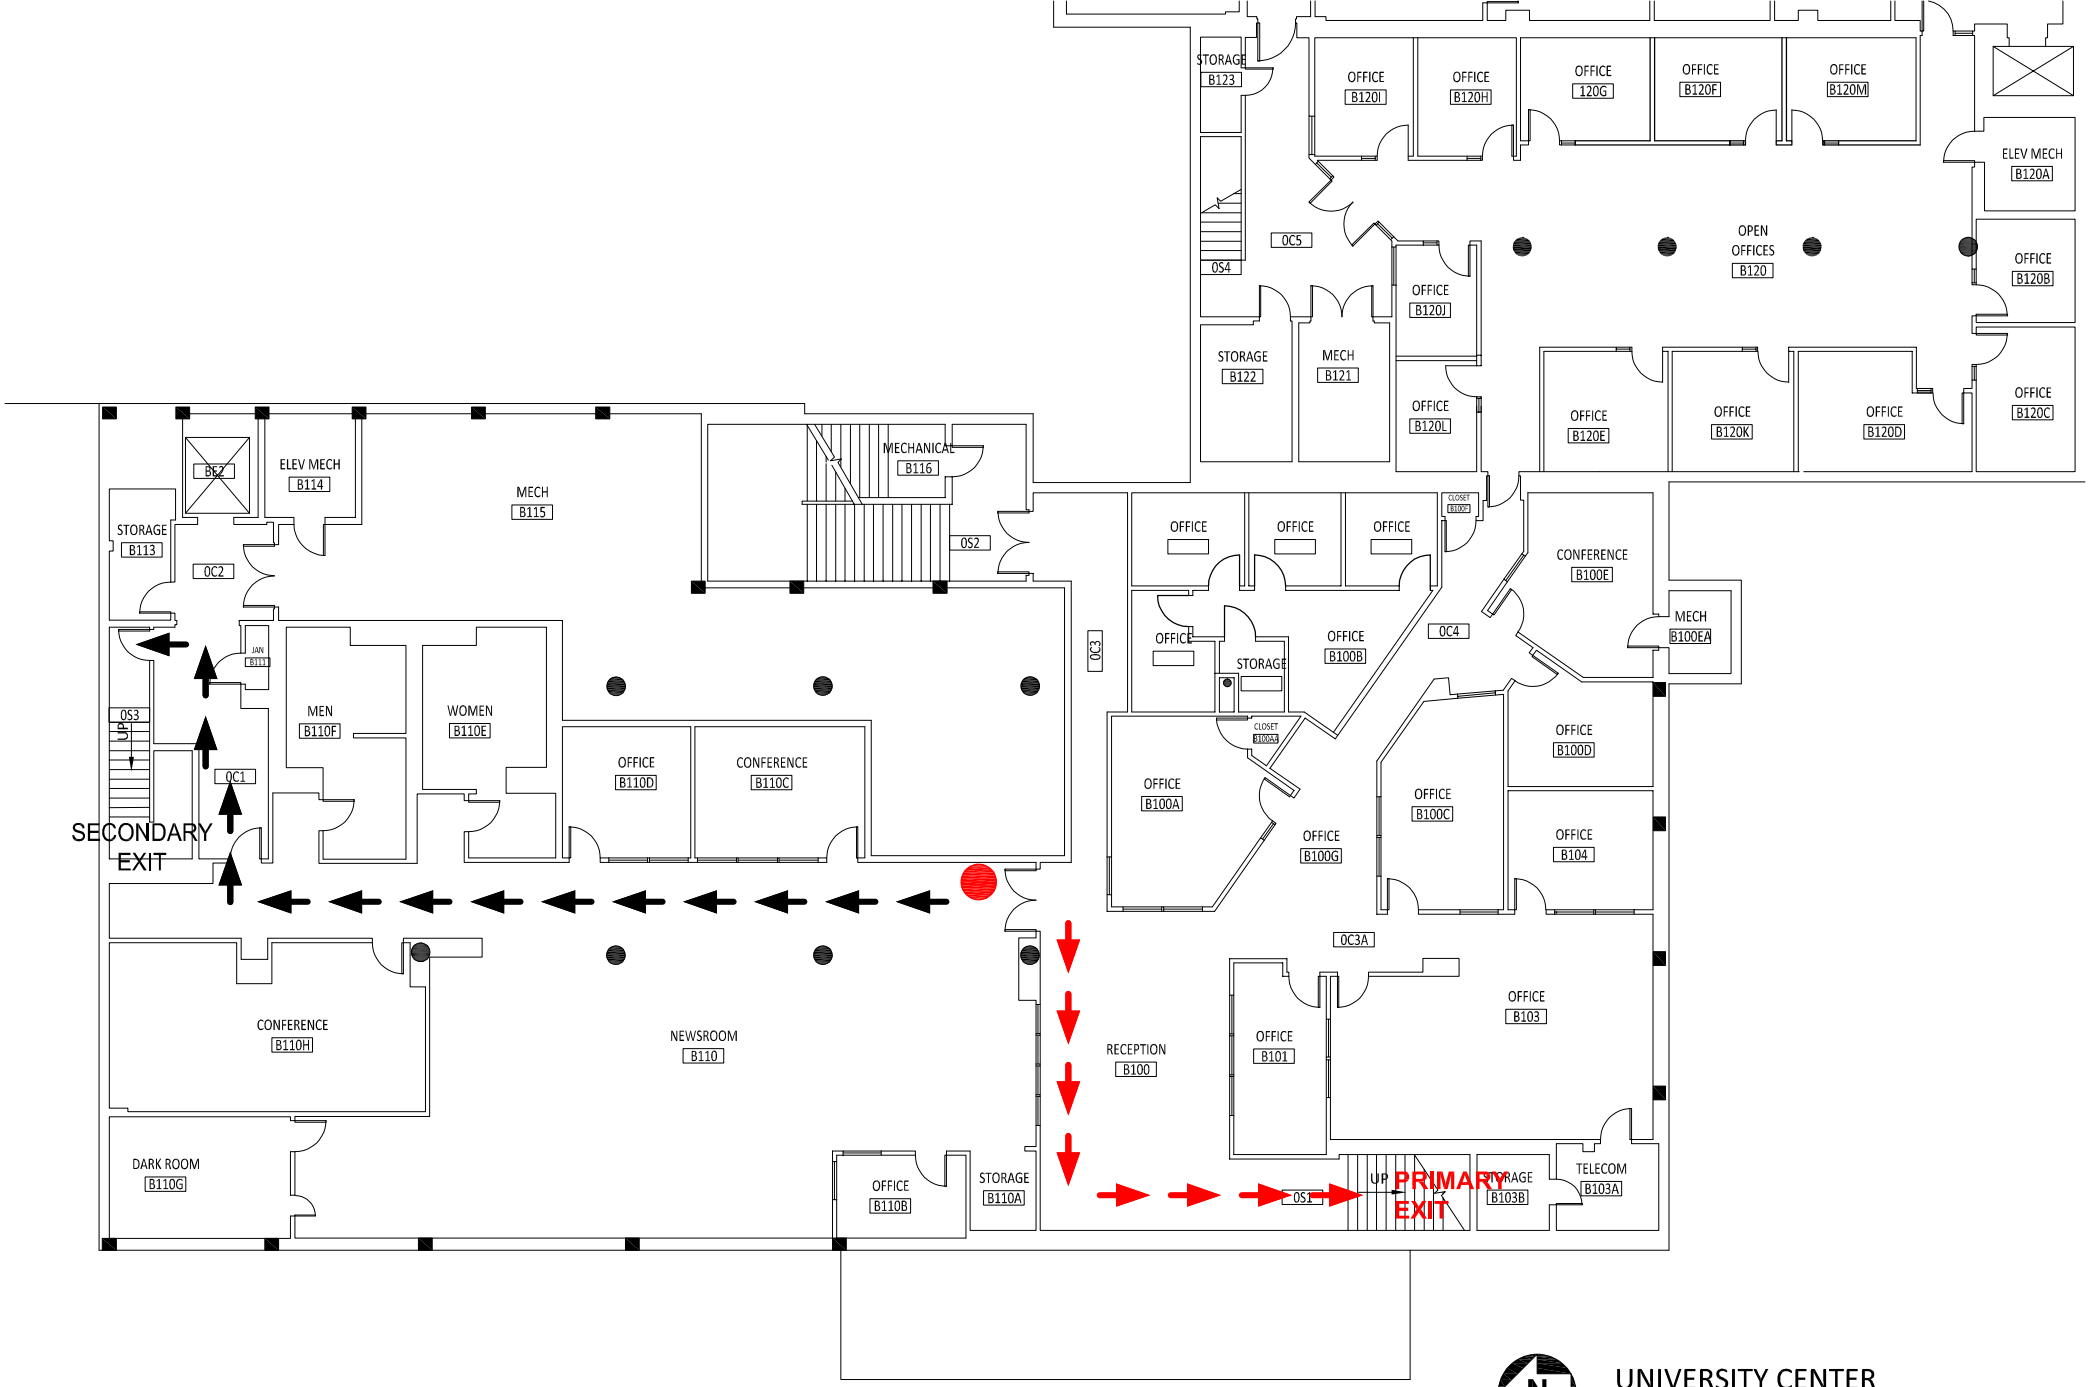

N

UNIVERSITY CENTER
EVACUATION DIAGRAM
ROOM B110

COKER ENGINEERING LLC
AUGUST 2023

YOU ARE HERE