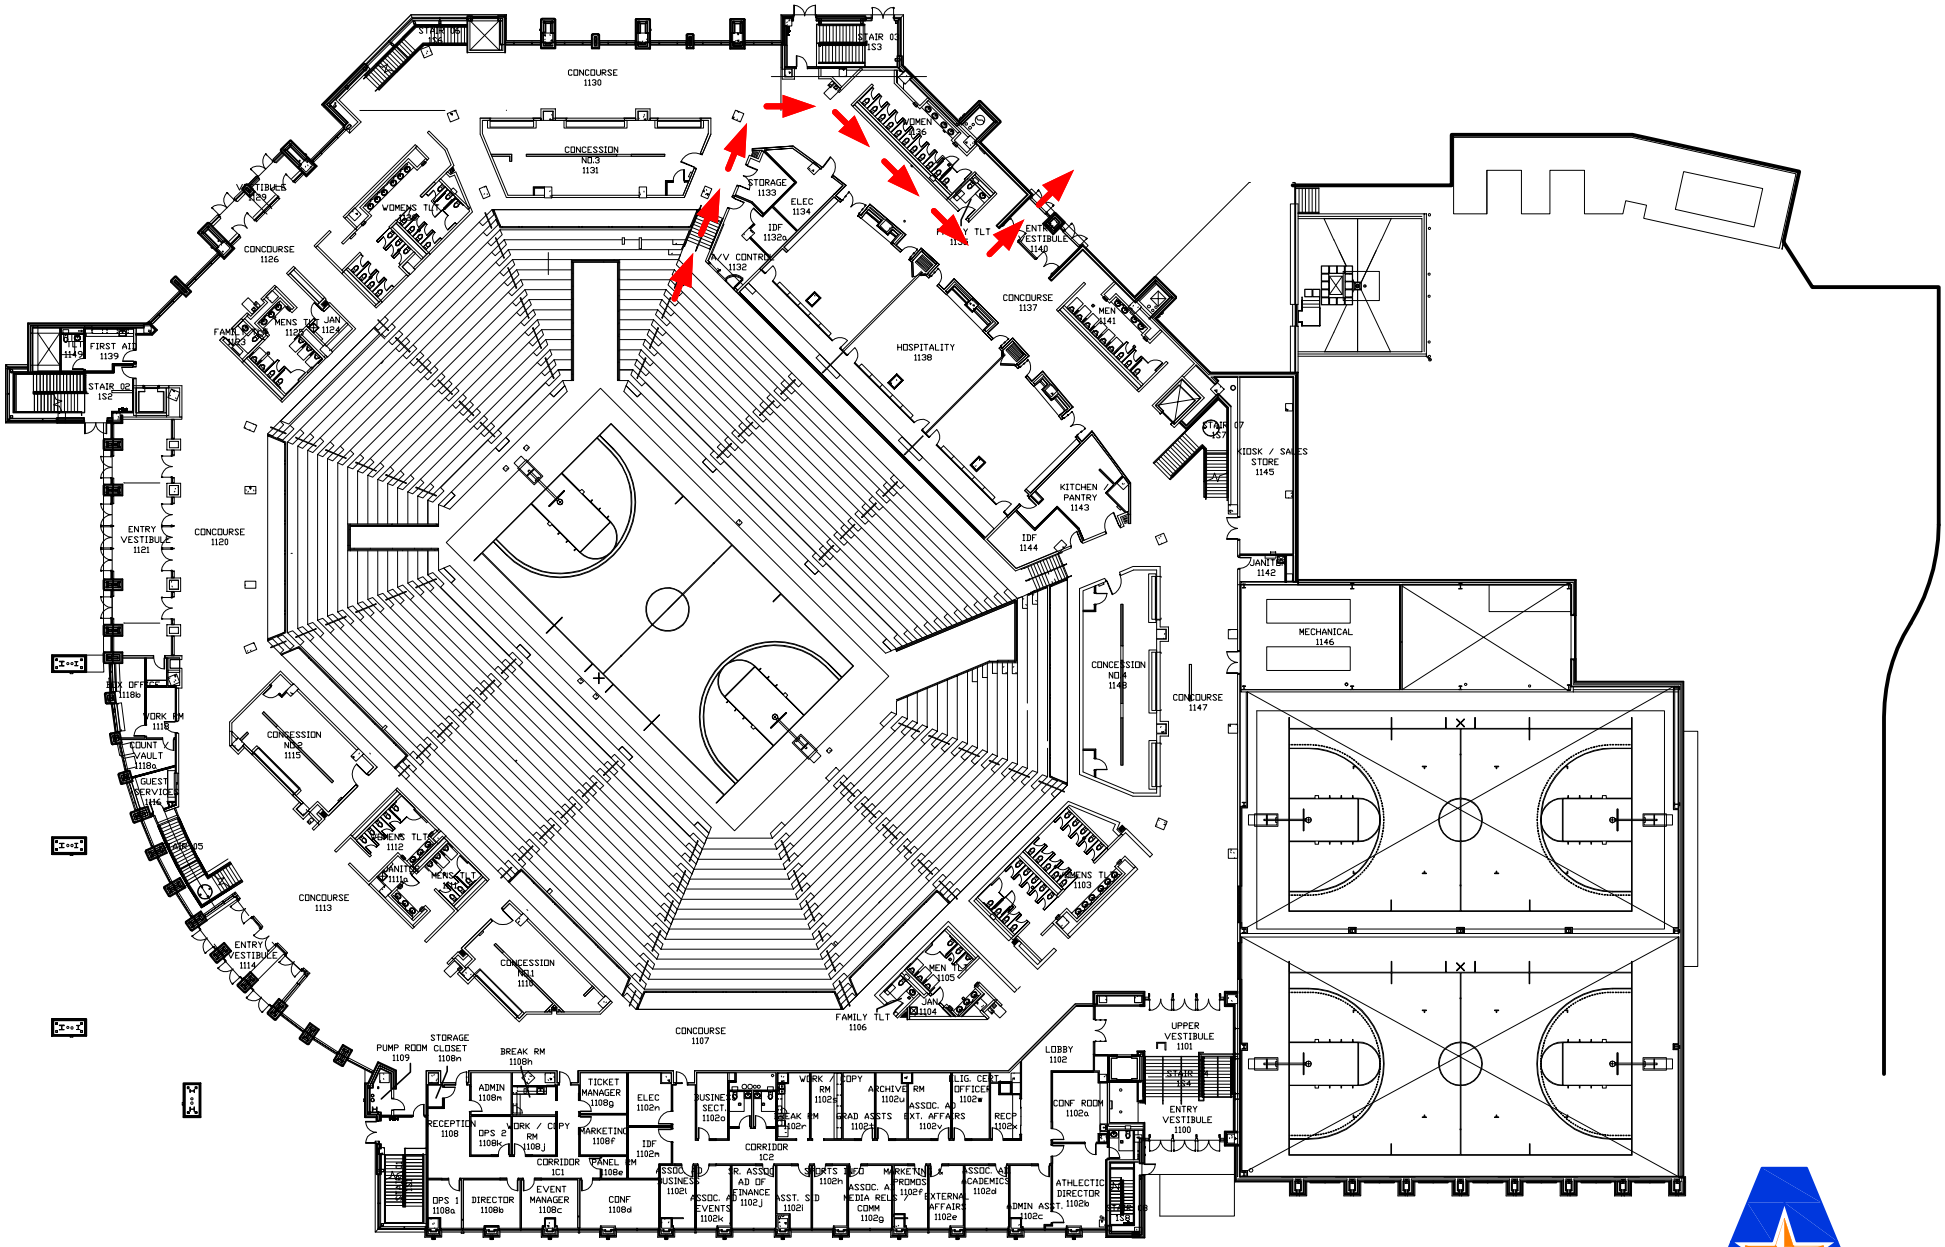

COLLEGE PARK CENTER
EVACUATION DIAGRAM
SECTION 107
SCALE: N.T.S.

UNIVERSITY OF
TEXAS
ARLINGTON